The scaling of this drawing cannot be assured

Revision	Date	Initial
A - GENERAL REFINEMENTS	30.10.07	AL
B - REMOVAL OF GLAZED CANOPY	20.12.07	AL
C - GENERAL AMENDMENTS	19.03.08	AL
D - External roof plant feature panel line added	01.04.08	WB

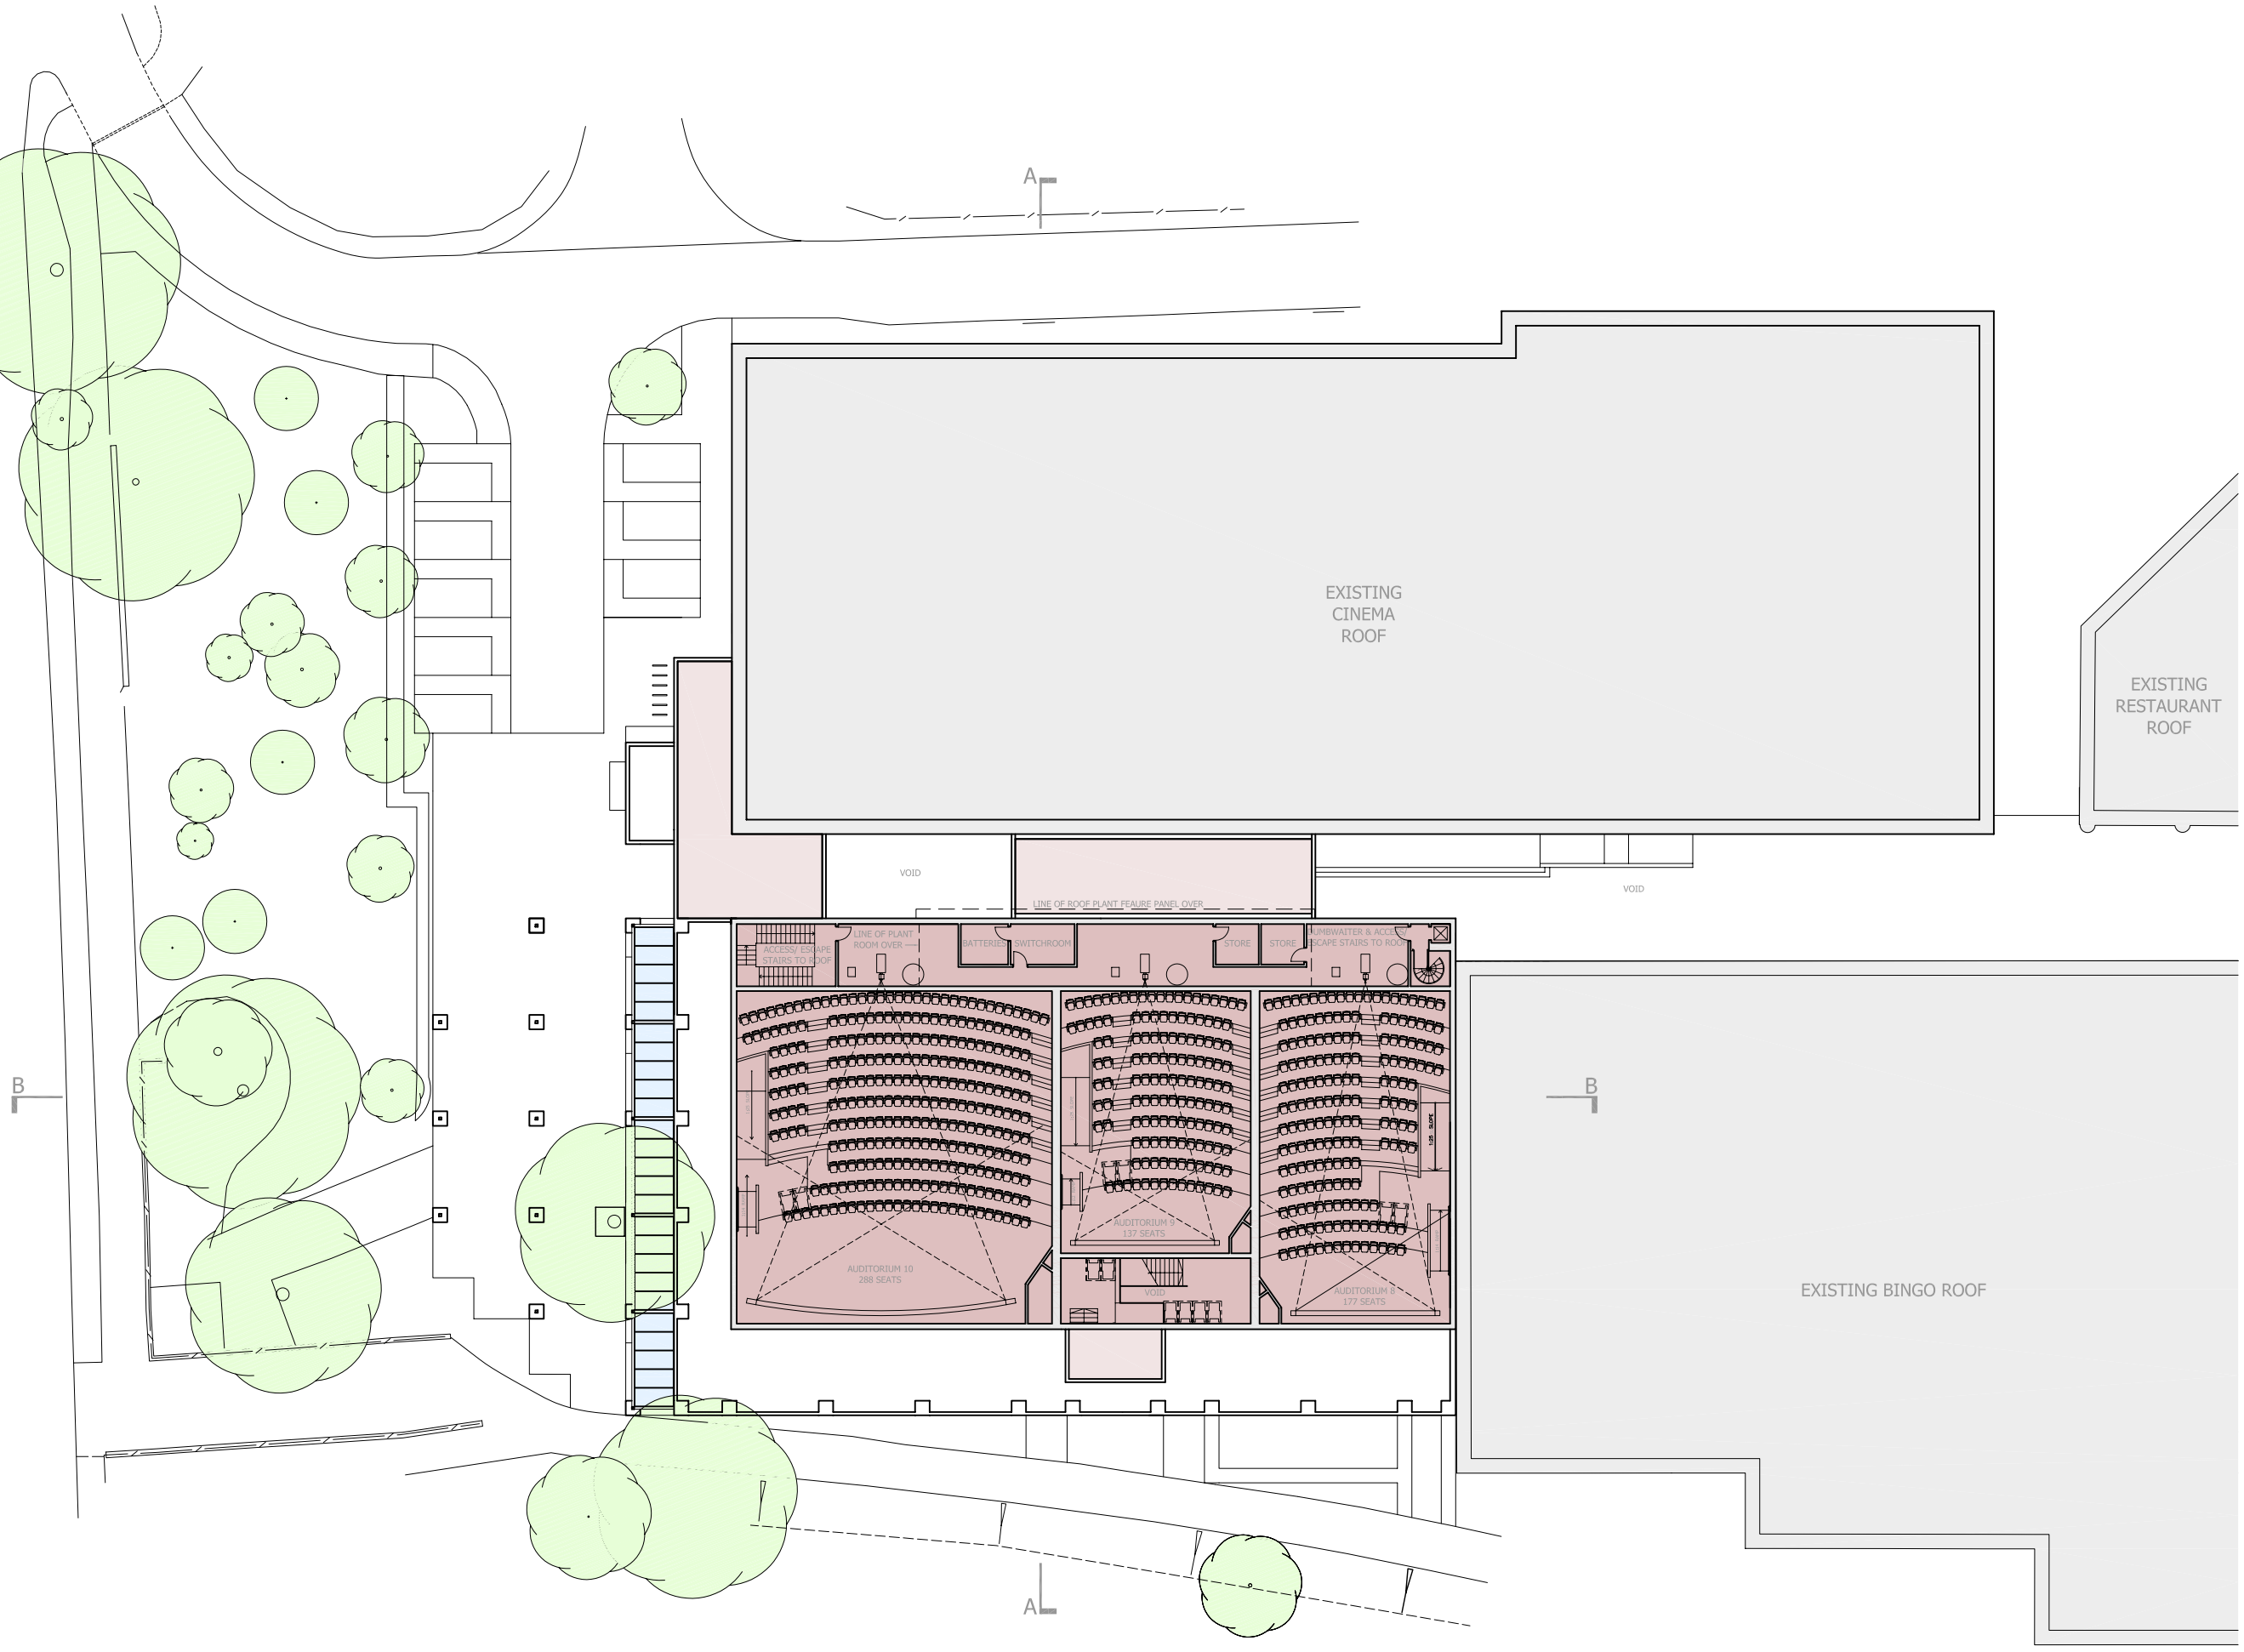

KEY PLAN 1:2500

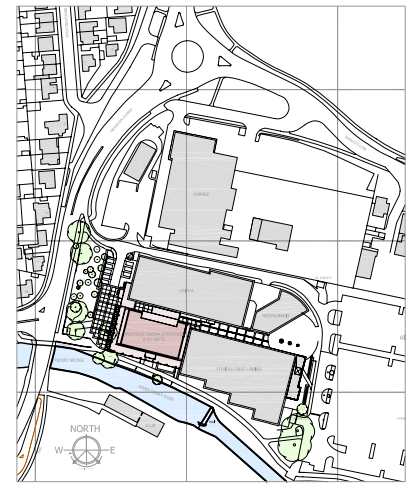

NORTH
W
E
SUN PATH

0M 5M 10M 15M 20M

Project
ASPECTS LEISURE PARK
BEDFORD

Drawing Title
CINEMA EXTENSION & A3 UNITS
PROJECTION SUITE FLOOR PLAN

Date	Scale	Drawn by
OCTOBER 2007	1:200 @ A1	AL/WB
Project No	**Drawing No**	**Revision**
14073	PP-203	D

BARTON WILLMORE
Architects • Master Planners • Town Planners • Landscape Architects
Environmental Consultants • Project Services • Waste and Mineral Services
bartonwillmore.co.uk
Offices at: Reading London Bristol Cambridge Edinburgh Leeds Solihull West Malling (Kent)